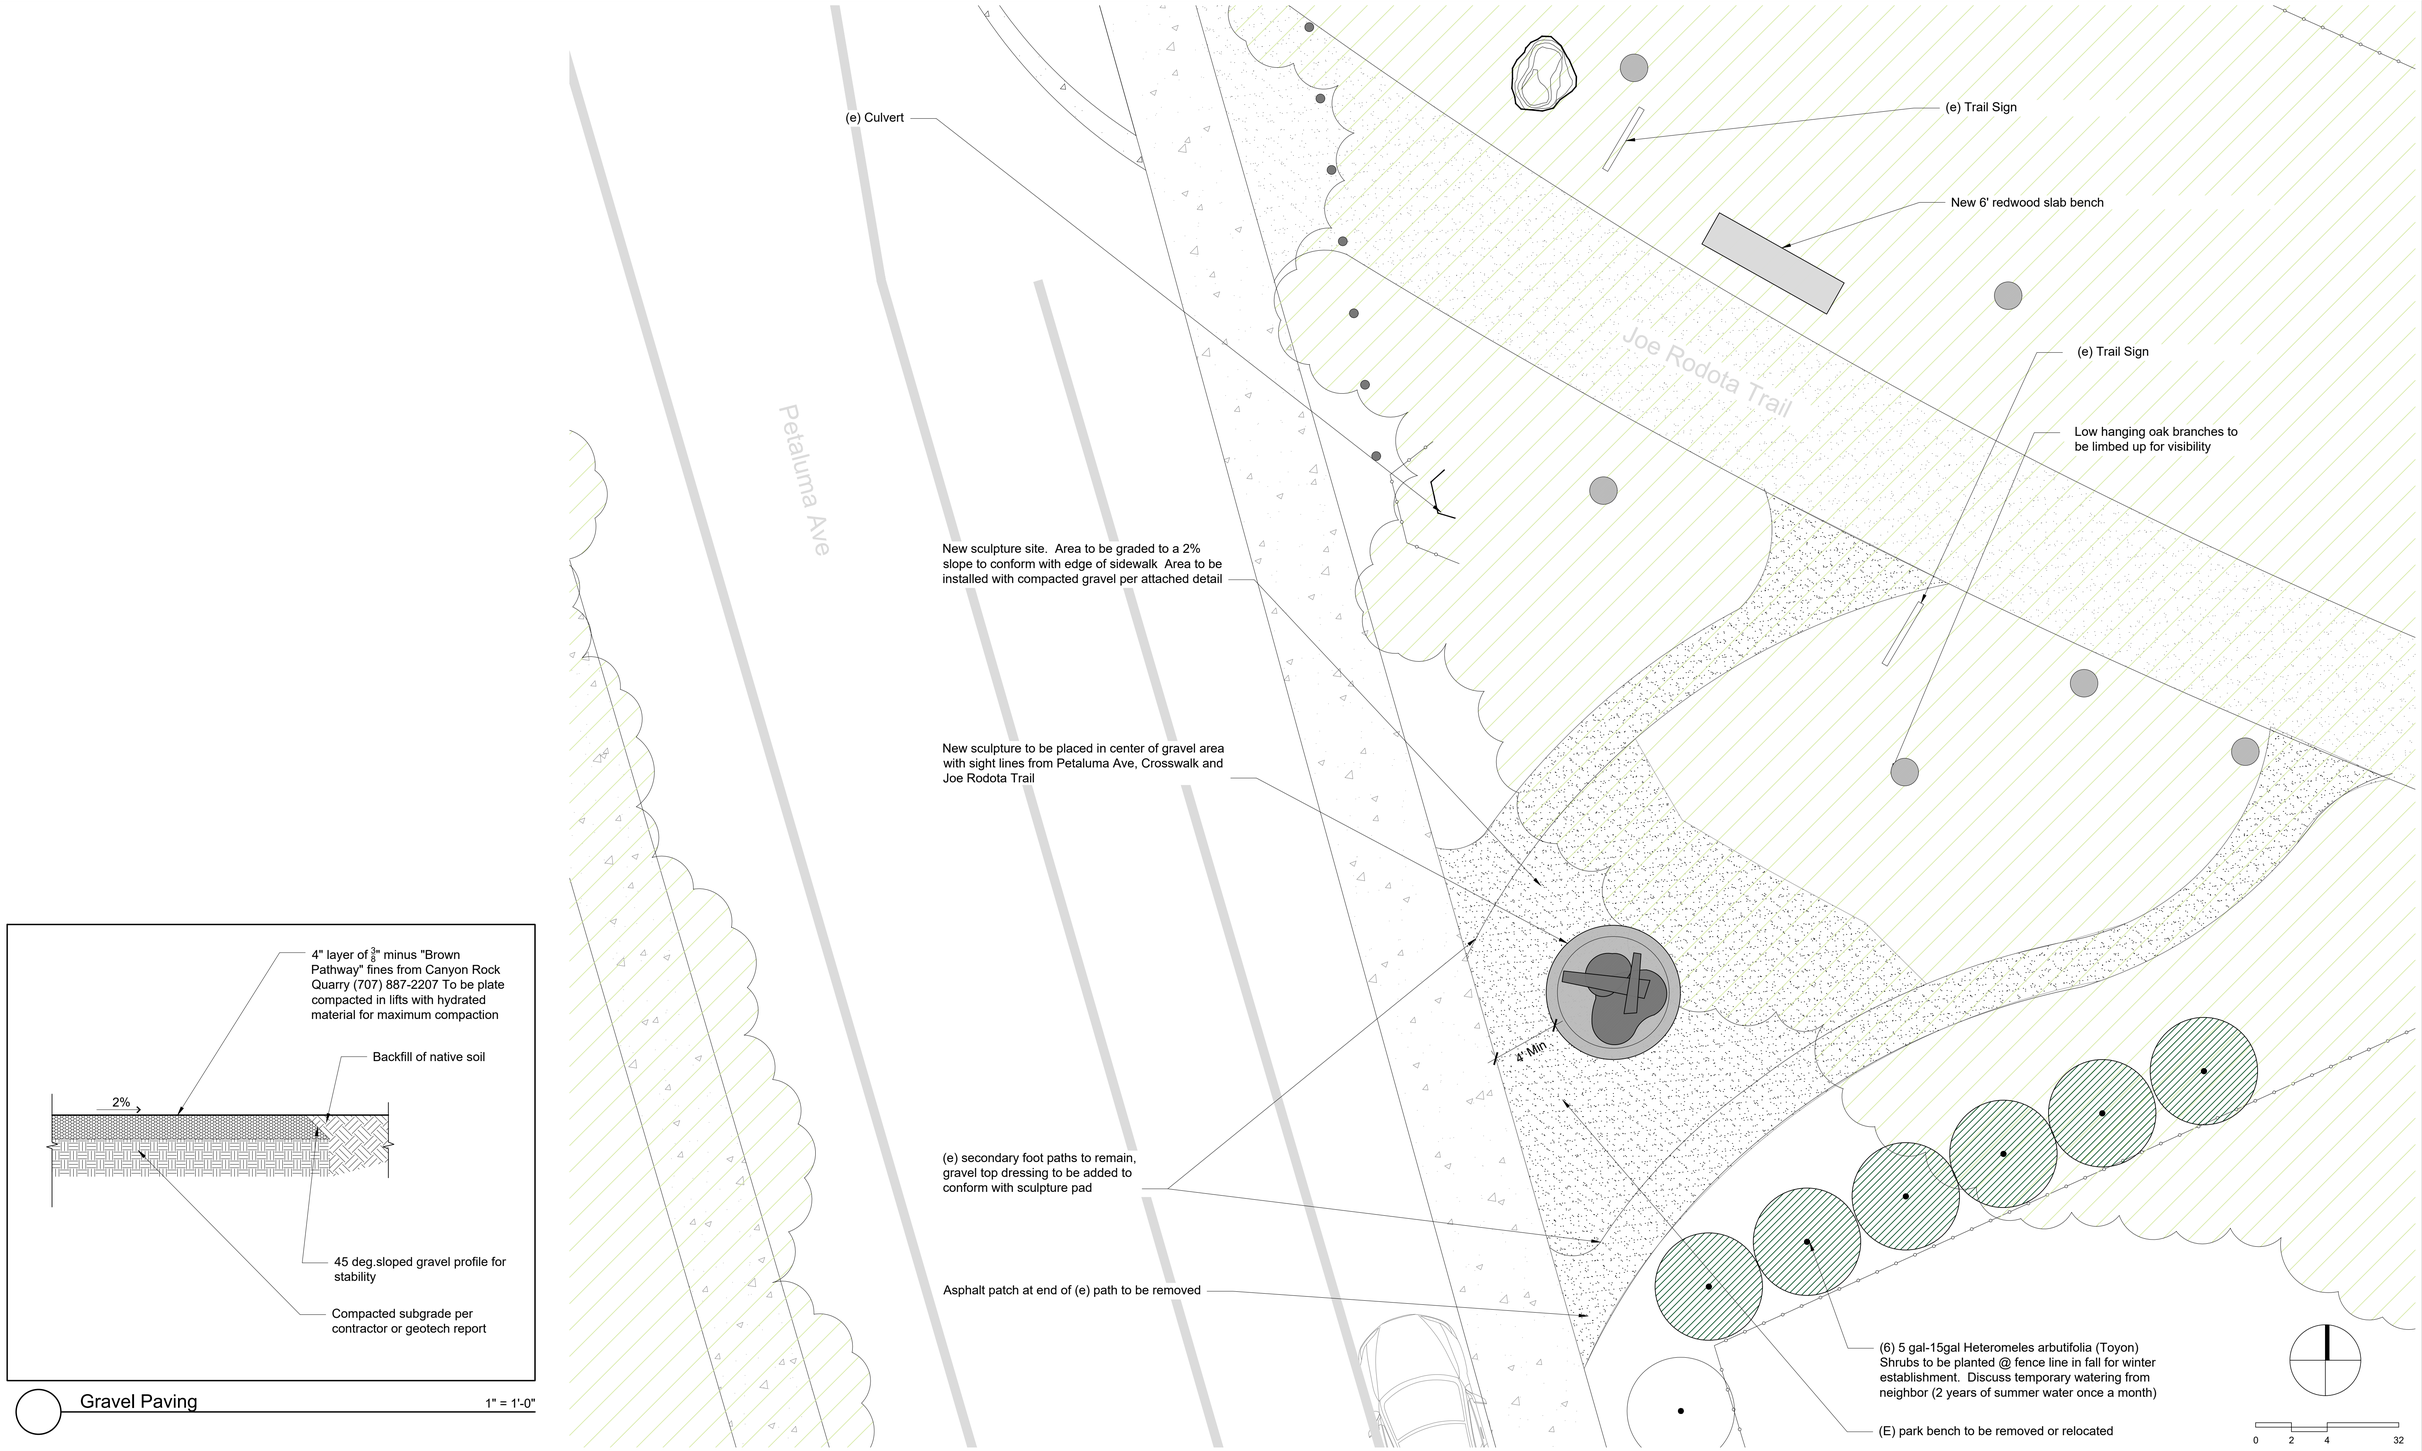

Sebastopol South Entrance Public Art Site

"Koan" @ Joe Rodotta Trail & Petaluma Ave

7/26/24

1/4" = 1'-0"

tori johnson
landscape architect

10957 westside road
healdsburg, ca 95448
505-803-0892
tori.jhnsn@gmail.com